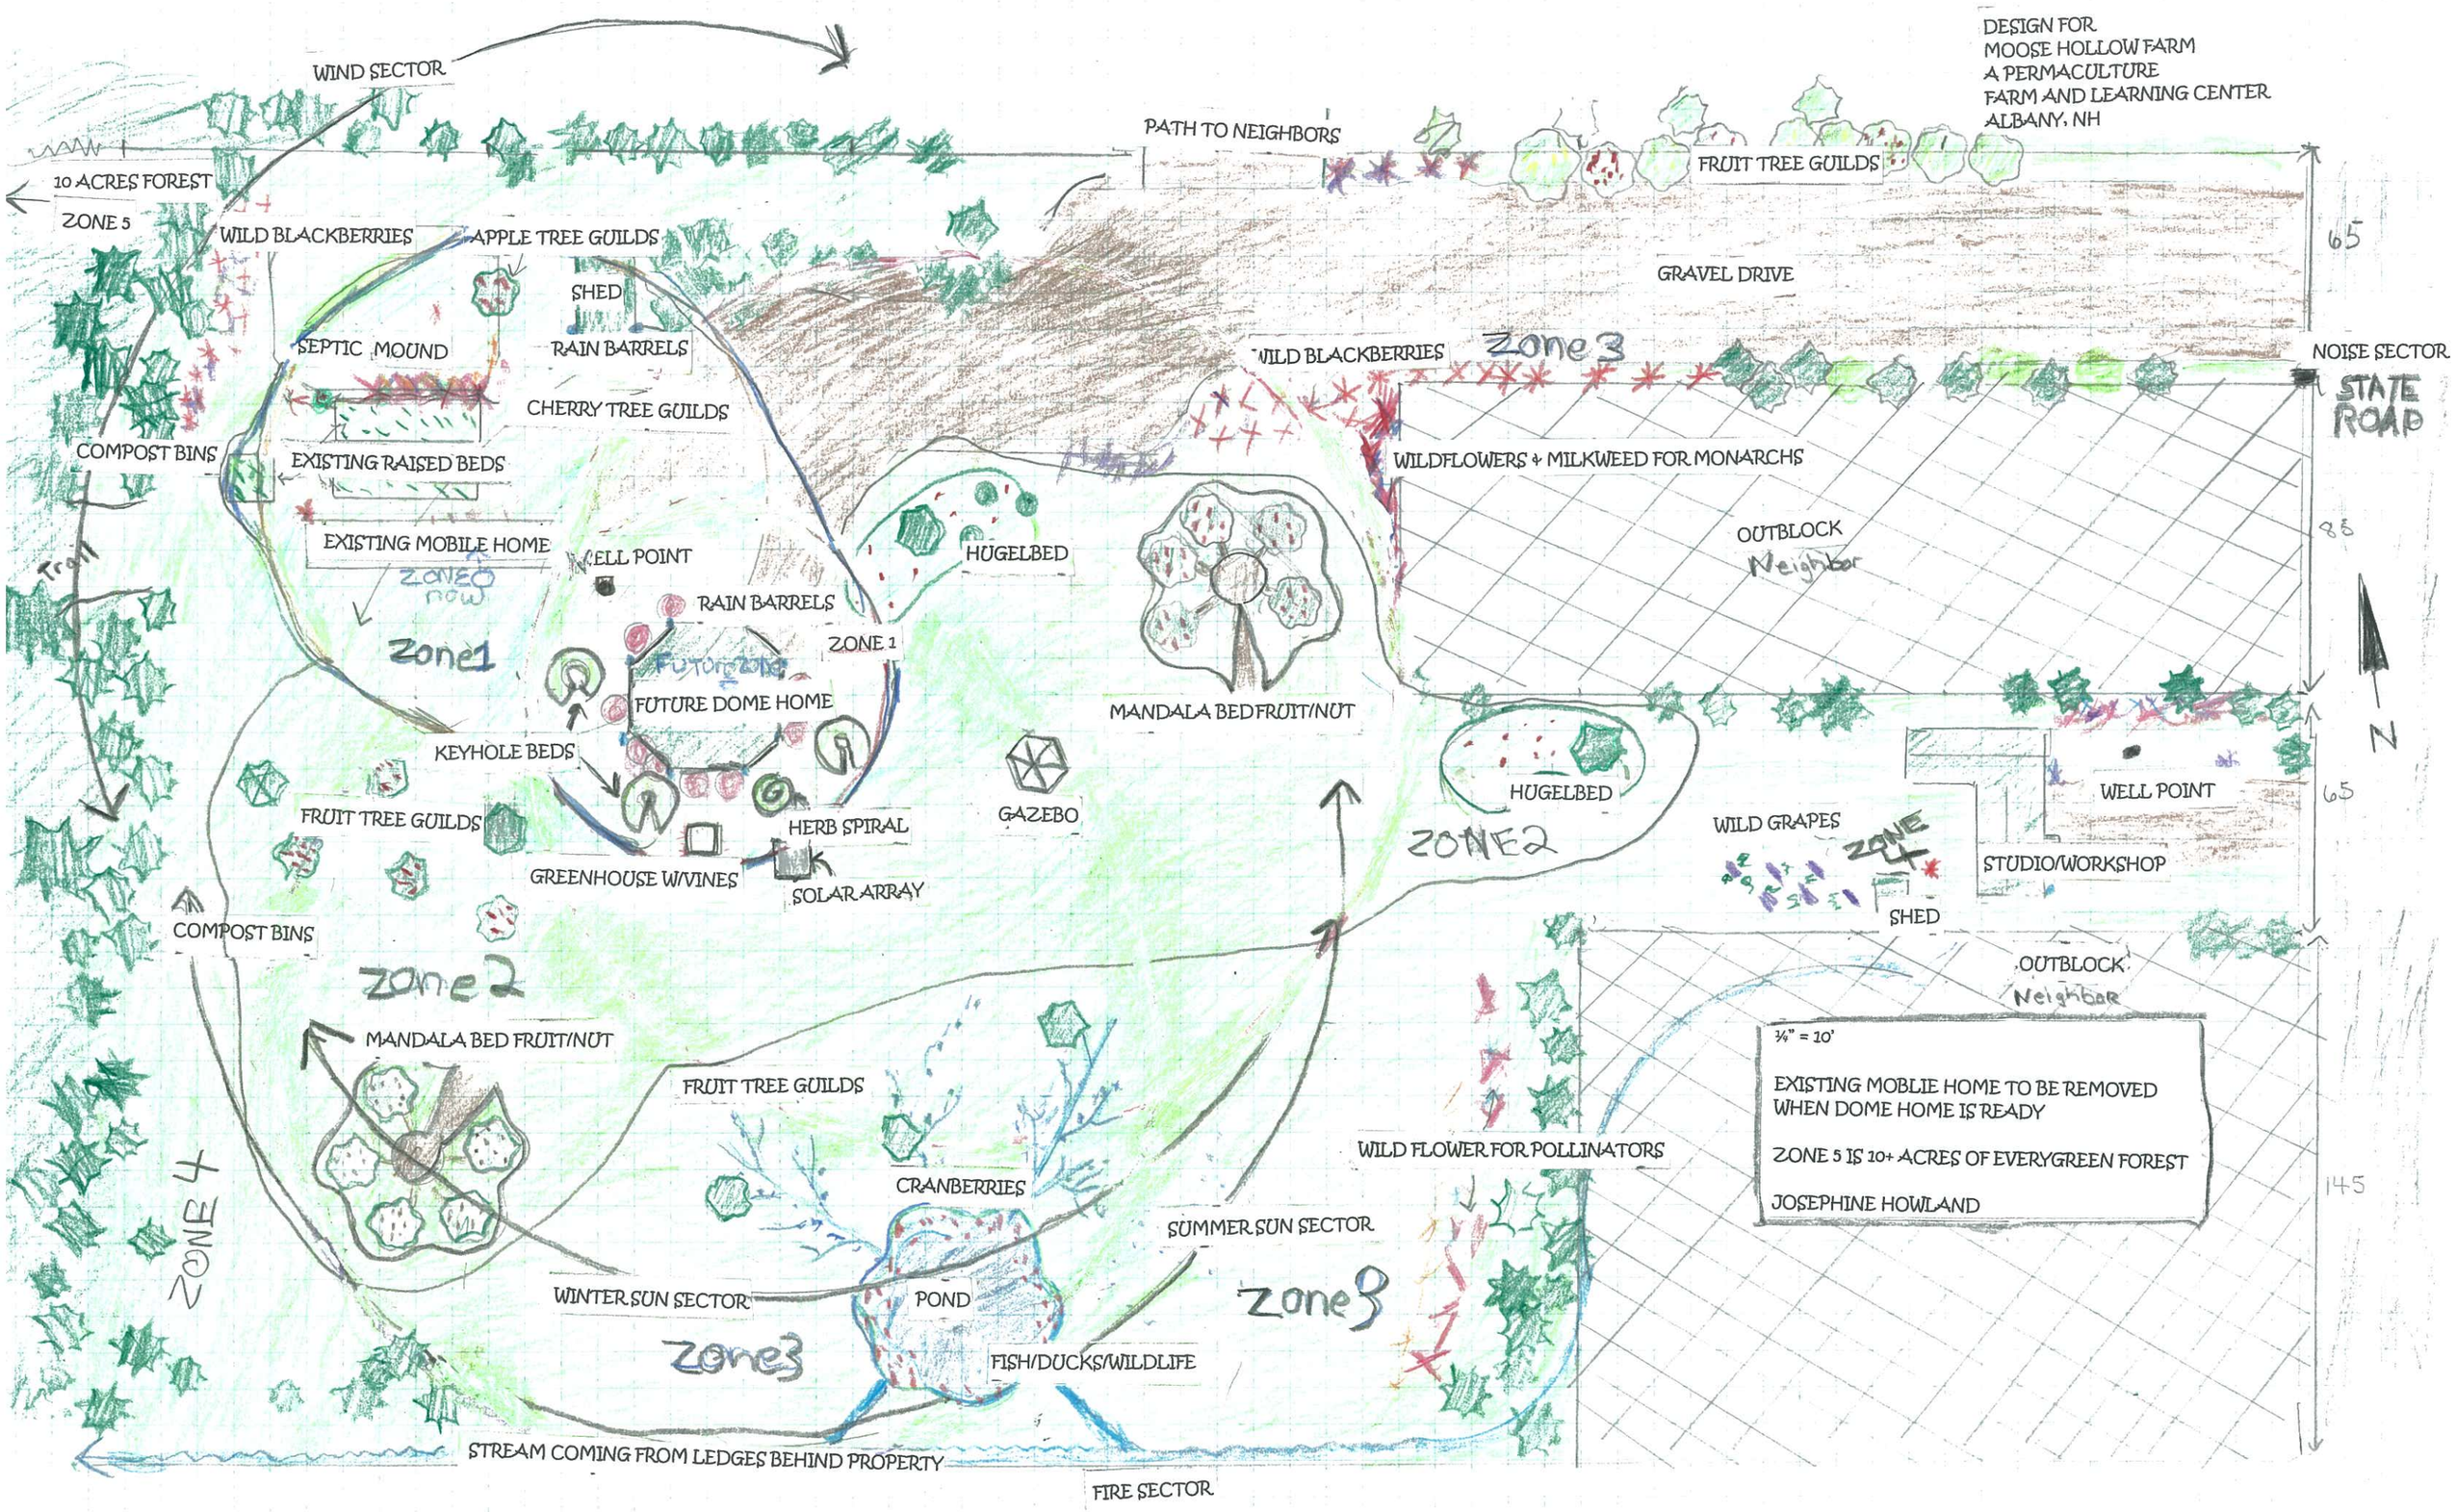
DESIGN FOR
MOOSE HOLLOW FARM
A PERMACULTURE
FARM AND LEARNING CENTER
ALBANY, NH
WIND SECTOR
PATH TO NEIGHBORS
FRUIT TREE GUILDS
10 ACRES FOREST
ZONE 5
WILD BLACKBERRIES
APPLE TREE GUILDS
SHED
GRAVEL DRIVE
65
SEPTIC MOUND
RAIN BARRELS
WILD BLACKBERRIES
Zone 3
NOISE SECTOR
STATE ROAD
CHERRY TREE GUILDS
COMPOST BINS
EXISTING RAISED BEDS
WILDFLOWERS + MILKWEED FOR MONARCHS
OUTBLOCK
Neighbor
85
EXISTING MOBILE HOME
CELL POINT
HUGELBED
Trail
zone 3 now
RAIN BARRELS
Zone1
ZONE 1
Future zone
FUTURE DOME HOME
MANDALA BED FRUIT/NUT
N
KEYHOLE BEDS
HUGELBED
WELL POINT
65
FRUIT TREE GUILDS
HERB SPIRAL
GAZEBO
WILD GRAPES
ZONE 4
STUDIO/WORKSHOP
GREENHOUSE W/VINES
SOLAR ARRAY
ZONE2
SHED
COMPOST BINS
OUTBLOCK
Neighbor
zone2
MANDALA BED FRUIT/NUT
¼" = 10'
EXISTING MOBLIE HOME TO BE REMOVED
WHEN DOME HOME IS READY
ZONE 5 IS 10+ ACRES OF EVERYGREEN FOREST
JOSEPHINE HOWLAND
FRUIT TREE GUILDS
WILD FLOWER FOR POLLINATORS
145
ZONE 4
CRANBERRIES
SUMMER SUN SECTOR
WINTER SUN SECTOR
POND
zone3
zone3
FISH/DUCKS/WILDLIFE
STREAM COMING FROM LEDGES BEHIND PROPERTY
FIRE SECTOR